Permit #F00157425-C

FilmL.A., Inc.
6255 W Sunset Blvd, 12th Floor
Hollywood, CA 90028
t: (213)977-8600 - f: (213)977-8601
www.filmla.com

Summary Information

Permit No: F00157425-C **Type of Permit:** FILMING **Release Date:** 10/18/2019

Production Company	NETFLIX PRODUCTIONS, LLC
Insured Company Name	NETFLIX PRODUCTIONS, LLC
Contact Phone No. 1	323-960-3457
Contact Phone No. 2	
Fax	
Address	5808 W. SUNSET BLVD LOS ANGELES, California 90028
Production Title	BLACK EXCELLENCE
Type of Production	TV Webisode/Mobisode/Podcast

Producer	Mychelle Deschamps
Director	tbd tbd
1st AD	Adam Feil
Production Manager	Eric Olsen
FilmL.A. Coordinator	Cody Penwell
Location Manager	Jesse Cole
Primary Phone	Mobile - 310-266-6905
Secondary Phone	
Location Assistant	na na
Primary Phone	Mobile - 000-000-0000
Secondary Phone	

Fees

Posting 1500	$345.00
Notification Charge	$173.00
LA CITY LANE AND STREET CLOSURE FEE	$312.00
FILMLA NON-REFUNDABLE FILM PERMIT RIDER FEE	$111.00
LA CITY FIRE SAFETY OFFICER	$3,456.00
FILMLA MONITOR FEES	$520.00

Total Permit Fee $4,917.00

Number of Locations 1

NOT A PERMIT

FilmL.A., Inc.
6255 W Sunset Blvd, 12th Floor
Hollywood, CA 90028
t: (213)977-8600 - f: (213)977-8601
www.filmla.com

Summary Information — Location

Permit Number F00157425-C
Production Company NETFLIX PRODUCTIONS, LLC
Insured Company NETFLIX PRODUCTIONS, LLC
Production Title BLACK EXCELLENCE

Location Manager Jesse Cole
Primary Phone Mobile - 310-266-6905
Secondary Phone

Location Address 16033 Valley Vista Blvd, Los Angeles, CA, 91436
Location Type Private Residence
Prep Dates 10/20/2019 - 10/20/2019 07:00 - 19:00 1 day
Film Dates 10/21/2019 - 10/22/2019 07:00 - 22:00 2 days
Strike Dates 10/23/2019 - 10/23/2019 07:00 - 19:00
Open or Closed to the Public Closed

Generic Conditions
THE CONSUMPTION OF ALCOHOLIC BEVERAGES AND THE USE OF DRUGS, INCLUDING MARIJUANA, ON LOCATION BY ANY CAST, CREW, OR INVITED GUESTS IS STRICTLY PROHIBITED.
*Certain service and personnel fees required by jurisdictional agencies are not collected by FilmL.A. Any such fees must be paid directly to the appropriate agency, and a separate invoice will be provided to the permittee.
*LAFD UFSO: Company must contact FilmL.A. for extension of the Uniformed Fire Safety Officers' hours. During normal business hours, UFSO must also inform the LAFD Film desk of the extension.
All closures impacting sidewalks must be implemented per WATCH manual, CA MUTCD TA-28 & TA-29
Community Survey Obtained
Equipment staging and vehicles may park on one side of the street only.
FilmLA Monitor required at a minimum of four hours.
Must Maintain 5' Clearance on Sidewalks/Walkways
Must maintain local/emergency access
No cast or crew parking on area streets
No interference with merchant activity.
No interference with vehicular or pedestrian traffic
Number of uniformed officers listed on the permit is a minimum requirement. Permittee remains responsible for deploying a sufficient number of uniformed officers to provide traffic and crowd control to ensure the safety of the film crew and the public.
Traffic control must be done in accordance w/MUTCD
Traffic Officers Required
Uniformed officers shall have a copy of the film permit in their possession and are required to confirm that all traffic control signage devices are in place.

Please see attached documents Woodley Ave (closure) btwn Valley Vista Blvd south to end - Netflix.pdf
U29258.pdf

Equipment on Location

Type	Quantity
10 Ton Truck	2
5 Ton Truck	2
Cast/Crew vehicles	60
Catering Truck	1
Cube Trucks	2
Generator	1
Honey Wagons	1
Motor Homes	2

Personnel on Location

Type	Quantity
Cast	2
Crew	60
FilmL.A. Monitor(s)	1
LA City UFSO assigned	46128
Off-Duty/Retired LAPD Officer(s)	3

NOT A PERMIT

FilmL.A., Inc.
6255 W Sunset Blvd, 12th Floor
Hollywood, CA 90028
t: (213)977-8600 - f: (213)977-8601
www.filmla.com

Summary Information — Location

Permit Number F00157425-C
Production Company NETFLIX PRODUCTIONS, LLC
Insured Company NETFLIX PRODUCTIONS, LLC
Production Title BLACK EXCELLENCE

Location Manager Jesse Cole
Primary Phone Mobile - 310-266-6905
Secondary Phone

Portable restrooms	1
Stakebed Trucks	3

Filming Activities Equipment on property; Exterior Dialogue; Exterior establishing shots; Exterior models against scenery; Exterior motion without sound; Handheld equipment; Interior Dialogue; Interior models against scenery; Interior motion without sound; PLEASE NOTE- FOR THE FULL CLOSURE, LOCAL ACCESS WILL BE ALLOWED AT ALL TIMES; TRUCKS PARKED OVERNIGHT IN POSTING;

Special Effects: F/X Permit # U29258

Type	No. Times Per Day	No. Takes Per Take
Fire Effects	1	1

Description of F/X Scene: COOKING ON A BBQ GRILL

- IN HOUSE GAS

*SPOT CHECK FOR FX

Jurisdiction **Political:** Los Angeles City - Council District 05 **Police:** Los Angeles Police **Fire:** Los Angeles City Department

Thomas Guide **Page:** 561 **Grid:** F4

Approvals

FILML.A. CLOSURES	Michael Gonzalez
FILML.A. MONITORS	Eric Warczinsky
LOS ANGELES CITY DEPARTMENT OF PUBLIC WORKS	Ana Lima
LOS ANGELES CITY FIRE DEPARTMENT - FILM UNIT	Kanisha Leonard
LOS ANGELES CITY POLICE DEPARTMENT	Melissa Hernandez

Coordinator Note MONITOR REQUIRED:
10/20; 0600-1000 (SPOT CHECK)
10/21; 0600-1000 (SPOT CHECK)
10/22; 0600-1000 (SPOT CHECK)
10/23; 0600-1000 (SPOT CHECK)

Coordinator Note A MINIMUM OF THREE (3) OFFICERS ARE REQUIRED WHENEVER THE FULL CLOSURE IS IN EFFECT.

Coordinator Note UFSO REQUIRED:
10/21; 0700-2200
10/22; 0700-2200

Coordinator Note RIDER C RELEASES THE REMAINING LOCATION

Parking

Base Camp	ENCINO GOLF COURSE	**Crew Parking**	ENCINO GOLF COURSE
Location Type : Other Location	16821 Burbank Blvd, Encino, CA, 91436	Location Type : Other Location	16821 Burbank Blvd, Encino, CA, 91436

Posting "No Parking" signs B/S WOODLEY AVE., VALLEY VISTA BLD- SOUTH TO THE END

(TRUCKS PARKED OVERNIGHT IN THE POSTING)

NOT A PERMIT

FilmL.A., Inc.
6255 W Sunset Blvd, 12th Floor
Hollywood, CA 90028
t: (213)977-8600 - f: (213)977-8601
www.filmla.com

Summary Information — Location

Permit Number F00157425-C
Production Company NETFLIX PRODUCTIONS, LLC
Insured Company NETFLIX PRODUCTIONS, LLC
Production Title BLACK EXCELLENCE

Location Manager Jesse Cole
Primary Phone Mobile - 310-266-6905
Secondary Phone

Approximate Footage 1201 - 1500 **Log Number** 259313

Date(s) 10/20/2019 to 10/23/2019 **Time(s)** 00:00 to 00:00

Lane / Full Closure FULL CLOSURE- WOODLEY AVE., VALLEY VISTA BLVD- SOUTH TO THE END

(RESIDENTS WILL BE ALLOWED ACCESS, IN AND OUT OF CLOSURE, AT ALL TIMES)

Approximate Footage 0 - 300

Date(s) 10/20/2019 to 10/20/2019 **Time(s)** 07:00 to 19:00

Lane / Full Closure FULL CLOSURE- WOODLEY AVE., VALLEY VISTA BLVD- SOUTH TO THE END

(RESIDENTS WILL BE ALLOWED ACCESS, IN AND OUT OF CLOSURE, AT ALL TIMES)

Approximate Footage 0 - 300

Date(s) 10/21/2019 to 10/22/2019 **Time(s)** 07:00 to 22:00

Lane / Full Closure FULL CLOSURE- WOODLEY AVE., VALLEY VISTA BLVD- SOUTH TO THE END

(RESIDENTS WILL BE ALLOWED ACCESS, IN AND OUT OF CLOSURE, AT ALL TIMES)

Approximate Footage 0 - 300

Date(s) 10/23/2019 to 10/23/2019 **Time(s)** 07:00 to 19:00

NOT A PERMIT

Permit #F00157425C

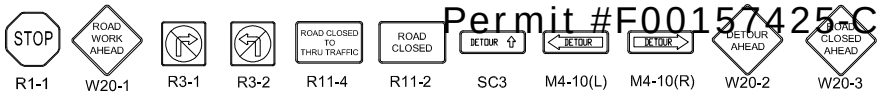

Ⓢ TRAFFIC SIGNAL

● TRAFFIC CONE

TYPE I W/ SIGN

FLASHING ARROW SIGN (FAS)

ALL TRAFFIC CONTROL WILL BE INSTALLED TO MEET OR EXCEED THE LATEST CA-MUTCD MINIMUM REQUIREMENTS

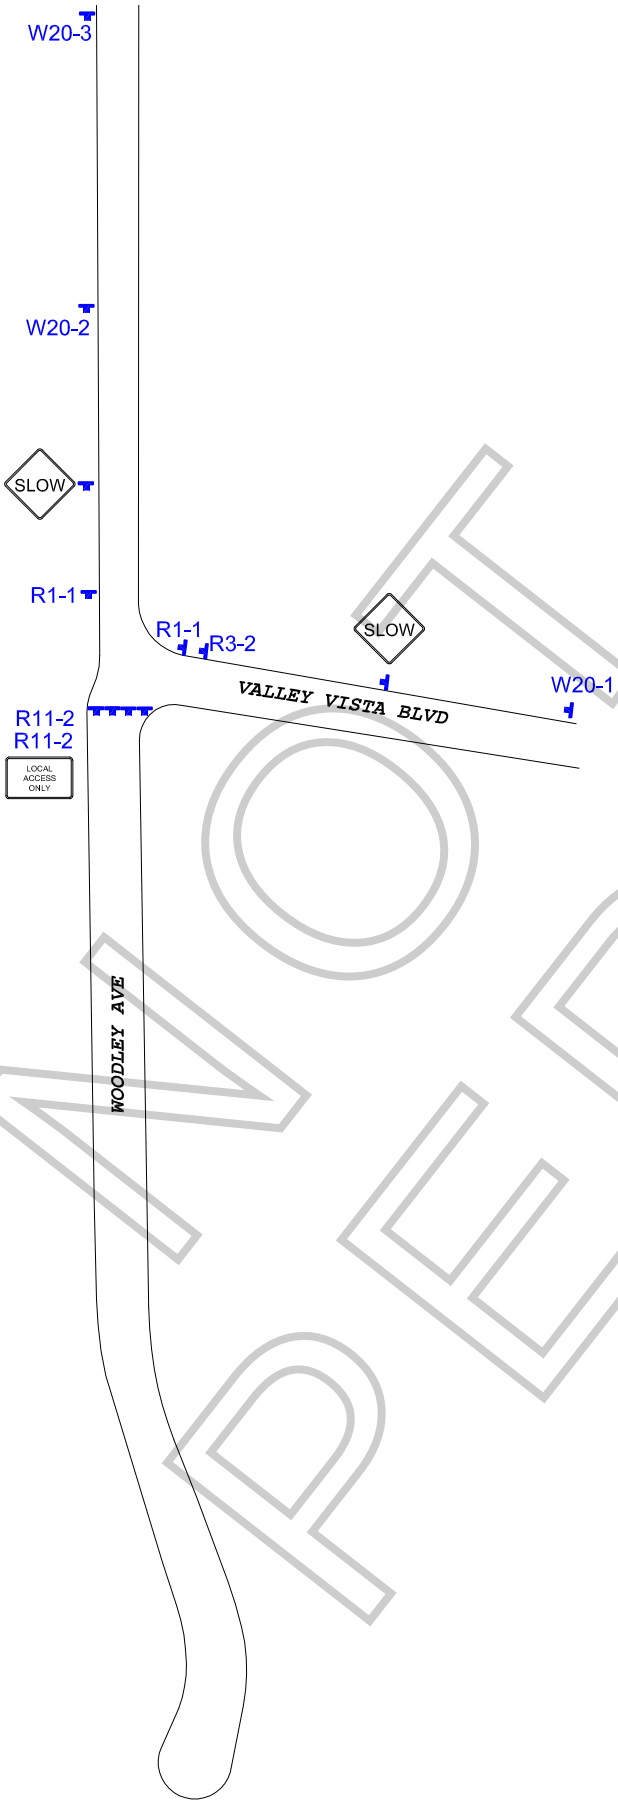

WORK ZONE TRAFFIC CONTROL PLAN
GENERAL NOTES

1. DATE/TIME:
10-20-19 FROM 07:00 HOURS TO 19:00 HOURS.
10-21-19 & 10-22-19 FROM 07:00 HOURS TO 22:00 HOURS.
10-23-19 FROM 07:00 HOURS TO 19:00 HOURS.

2. ALL SIGNING, STRIPING, AND TRAFFIC CONTROL DEVICES SHALL CONFORM TO THE (CURRENT) STATE OF CALIFORNIA DEPARTMENT OF TRANSPORTATION (CALTRANS) STANDARD PLANS AND STANDARD SPECIFICATIONS , CALIFORNIA MUTCD , AND ANY ADDENDUMS THERETO, AND AS SHOWN ON THESE PLANS, SYMBOLS AND ABBREVIATIONS USED ARE SHOWN ON CALTRANS STANDARD PLANS.
3. THERE WILL BE NO INTERFERENCE WITH TRAFFIC SIGNALS OR CROSSWALKS.
4. CONES WILL BE 28" MINIMUM HEIGHT AND HAVE REFLECTORIZED SLEEVES FOR NIGHT WORK.
5. POLICE WILL DIRECT TRAFFIC IF NECESSARY.

NOT A PERMIT

TCP FOR: NETFLIX:
"BLACK EXCELLENCE"

LOCATION:
FULL STREET CLOSURE OF
WOODLEY AVE BTWN VALLEY VISTA BLVD SOUTH TO END
LOS ANGELES, CALIFORNIA

CONTACT: ELISA SMITH
OFFICE# 213-763-9000
JESSE COLE
PH# 310-266-6905

JCL TRAFFIC SERVICES
(213) 622-9775
C31-CA Lic # 805357

DATE	REVISIONS	DRAFTER: MARIO MENJIVAR
		SCALE: N.T.S.
		FILM LA: TK

F-315-U

LOS ANGELES FIRE DEPARTMENT

Permit #F00157425-C

Permit No: 29258

Date Issue 0/18/2019

SPECIAL PERMIT TO USE SPECIAL EFFECTS

State Lic No 1113.06

Name:	TROST, RONALD W.	Address:	PO BOX 1347			Phone:	(661) 248-6468
Company:		City:	Lebec			Mobile:	(818) 388-2012
Email:	classaspfx@yahoo.com	State:	CA	Zip:	93243	Fax:	48187688484

2nd Operator: 1064.08 LIFSEY, ROGER W.

Production Title: BLACK EXCELLENCE Production Company: NETFILX PROD

Location: 16033 VALLEY VISTA BL

PERMISSION IS HEREBY GRANTED TO SIMULATE:

COOKING ON A BBQ GRIL

USING THE FOLLOWING SPECIAL EFFECTS MATERIAL:

IN HOUSE GAS

UNDER THE FOLLOWING CONDITIONS:

UNDER THE DIRECT SUPERVISION OF TROST, RONALD W., 1113.06 AND SPOT CHECK FOR EFFECTS ONLY FP# 157425-A

ADDITIONAL TERMS AND CONDITIONS

992.6 HSC RESPONSIBILITY. The Company representative shall provide to the authority having jurisdiction the name and license number of the special effects operator who shall have the authority, responsibility and be in charge of handling all Special Effects Material. The company representative shall also allocate sufficient time to the Special Effects Pyrotechnic Operator to prepare for the transportation, parking, storing, securing daily, discharging, disposing of, or otherwise handling of fireworks, pyrotechnic devices, or materials in a sane manner. Upon completion of firing, no unauthorized person shall be permitted access to the firing area until the licensed pyrotechnic operator has determined the area to be safe and secure.

NOTICE: The permittee and production company shall be advised that this permit in no way removes or modifies their responsibility to comply with any other applicable laws or ordinances, including those relating to excessive noise.

57.105.8 THE CHIEF SHALL HAVE THE POWER TO REVOKE OR SUSPEND ANY SPECIAL PERMIT UPON VIOLATION OF THE TERMS AND CONDITIONS IN ACCORDANCE WITH PROVISIONS OF SECTION 57.105.5 OF THE LOS ANGELES MUNICIPAL CODE.

SUBJECT TO FIELD INSPECTION NO DEVIATION WITHOUT WRITTEN PERMISSION

TEMPORARY FROM

10/21/2019 TO **10/22/2019**

Fire Chief
By: OWENS
Phone: 213 978-3670

lafd:rev 2/2017

NOT A PERMIT